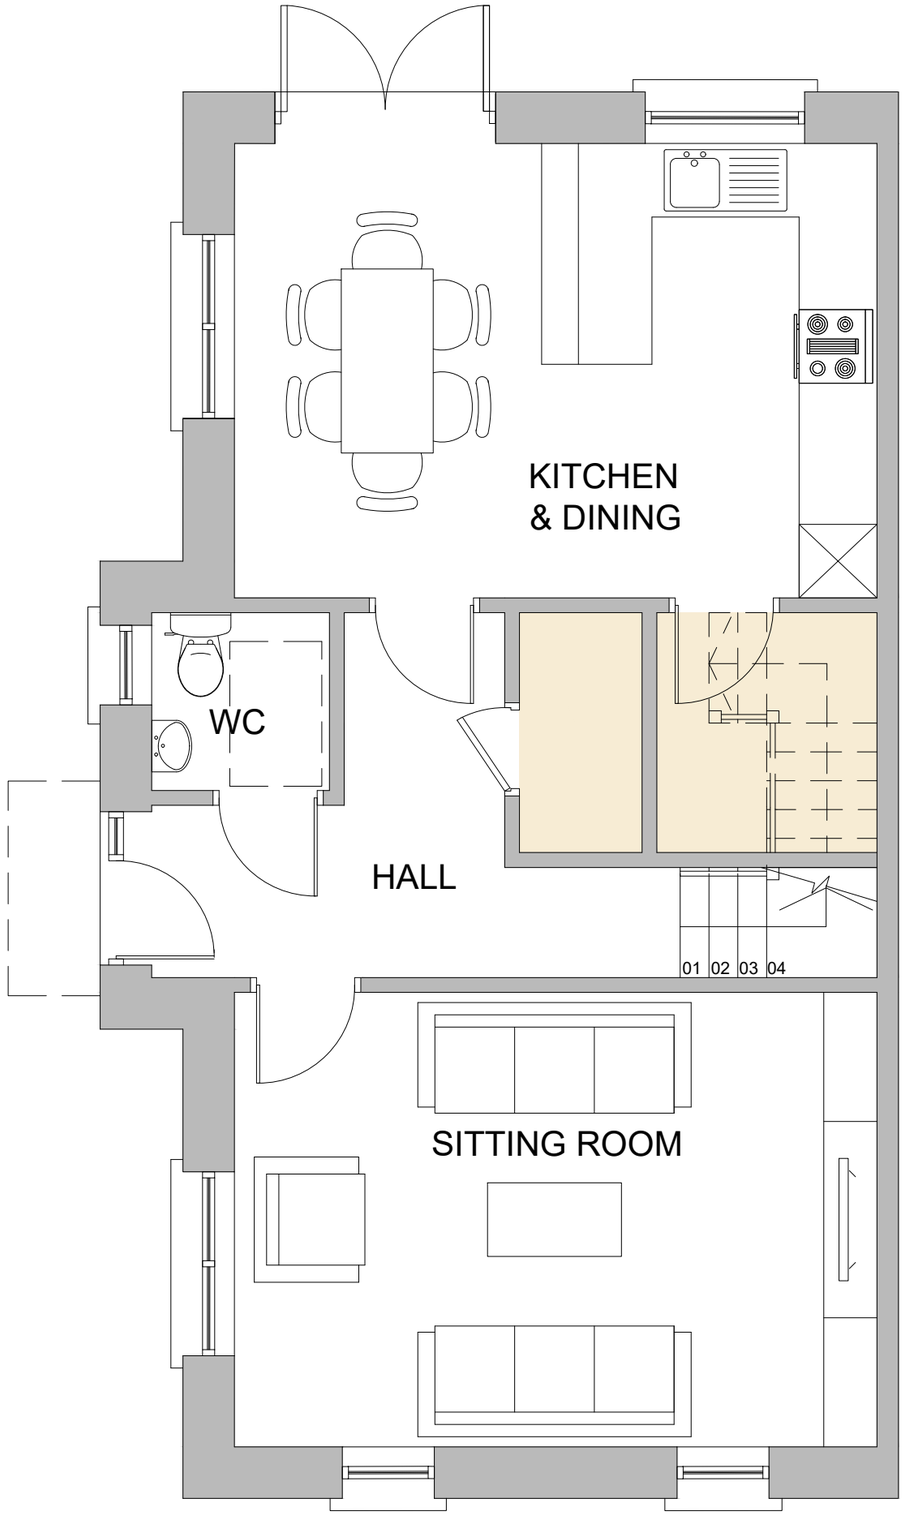

Ground Floor Plan

Scale 1:50

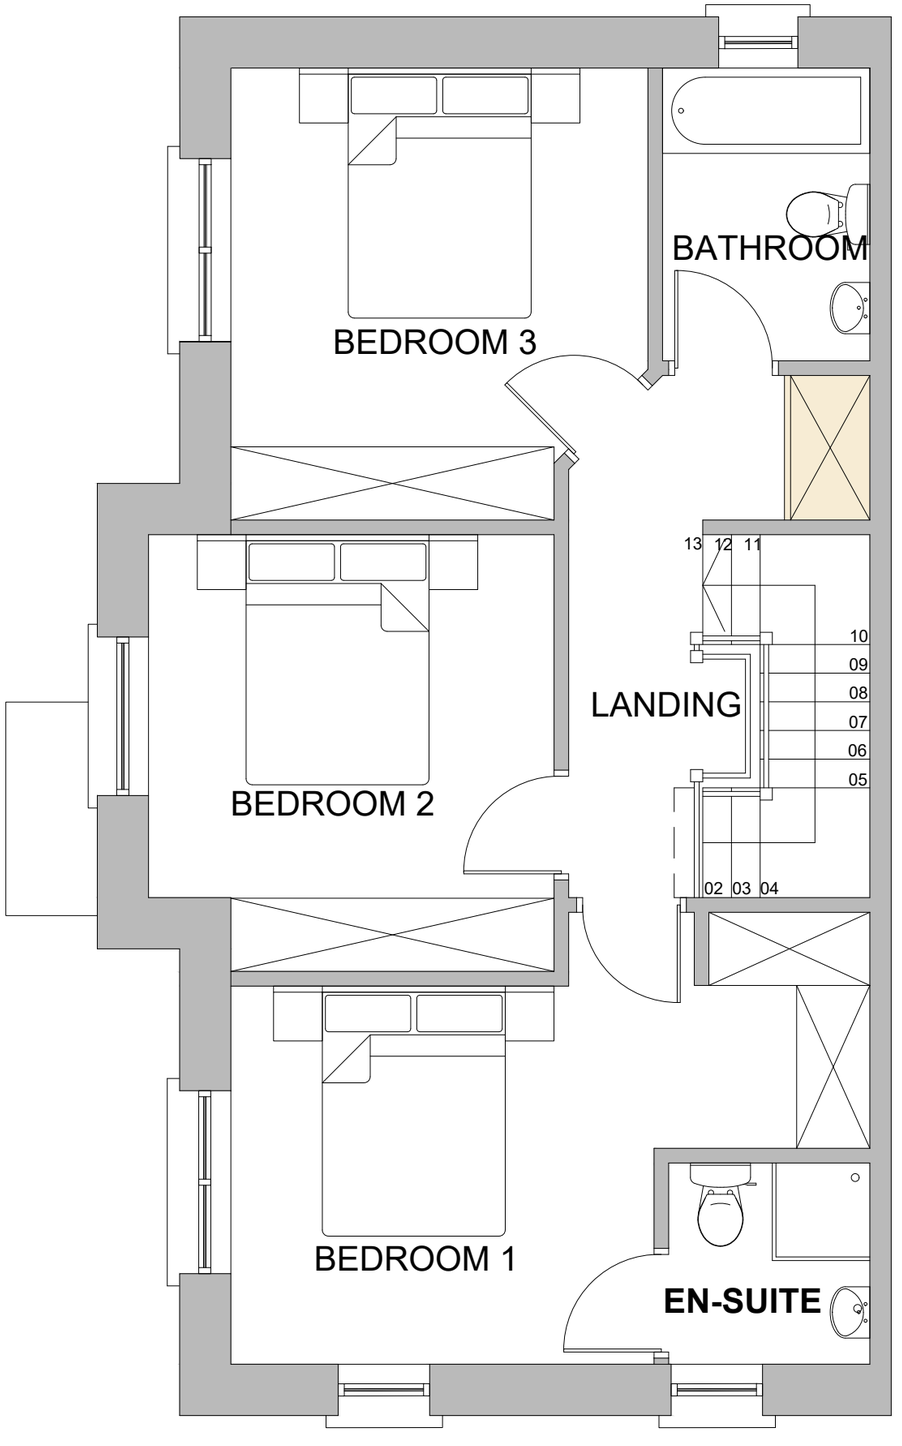

First Floor Plan

Scale 1:50

Rev	Sts	Description	Date
P01	S2	Issued for Information	24.08.23

MMOS
MURPHY · MATSON · O'SULLIVAN
CONSULTING CIVIL & STRUCTURAL ENGINEERS
The Chapel,
Blackrock House,
Blackrock Road
Cork, T12 KRK7
Tel : 353 21 4317608

PROJECT
Proposed Residential Development,
The Boatyard, Carrigaline, Cork

CLIENT
Citidwell

TITLE
House Am-A
Ground Floor Plan - First Floor Plan

DRAWN BY	CHECKED BY	APPROVED BY
DH	TOC	PM

SCALE	PROJECT NUMBER
1:50	22234

DOCUMENT REFERENCE
22234-MMS-ZZ-ZZ-DR-A-2000

STATUS: S2
REV: P01

PROJECT-ORIGINATOR-ZONE-LEVEL-TYPE-DICIPLINE-NUMBER